
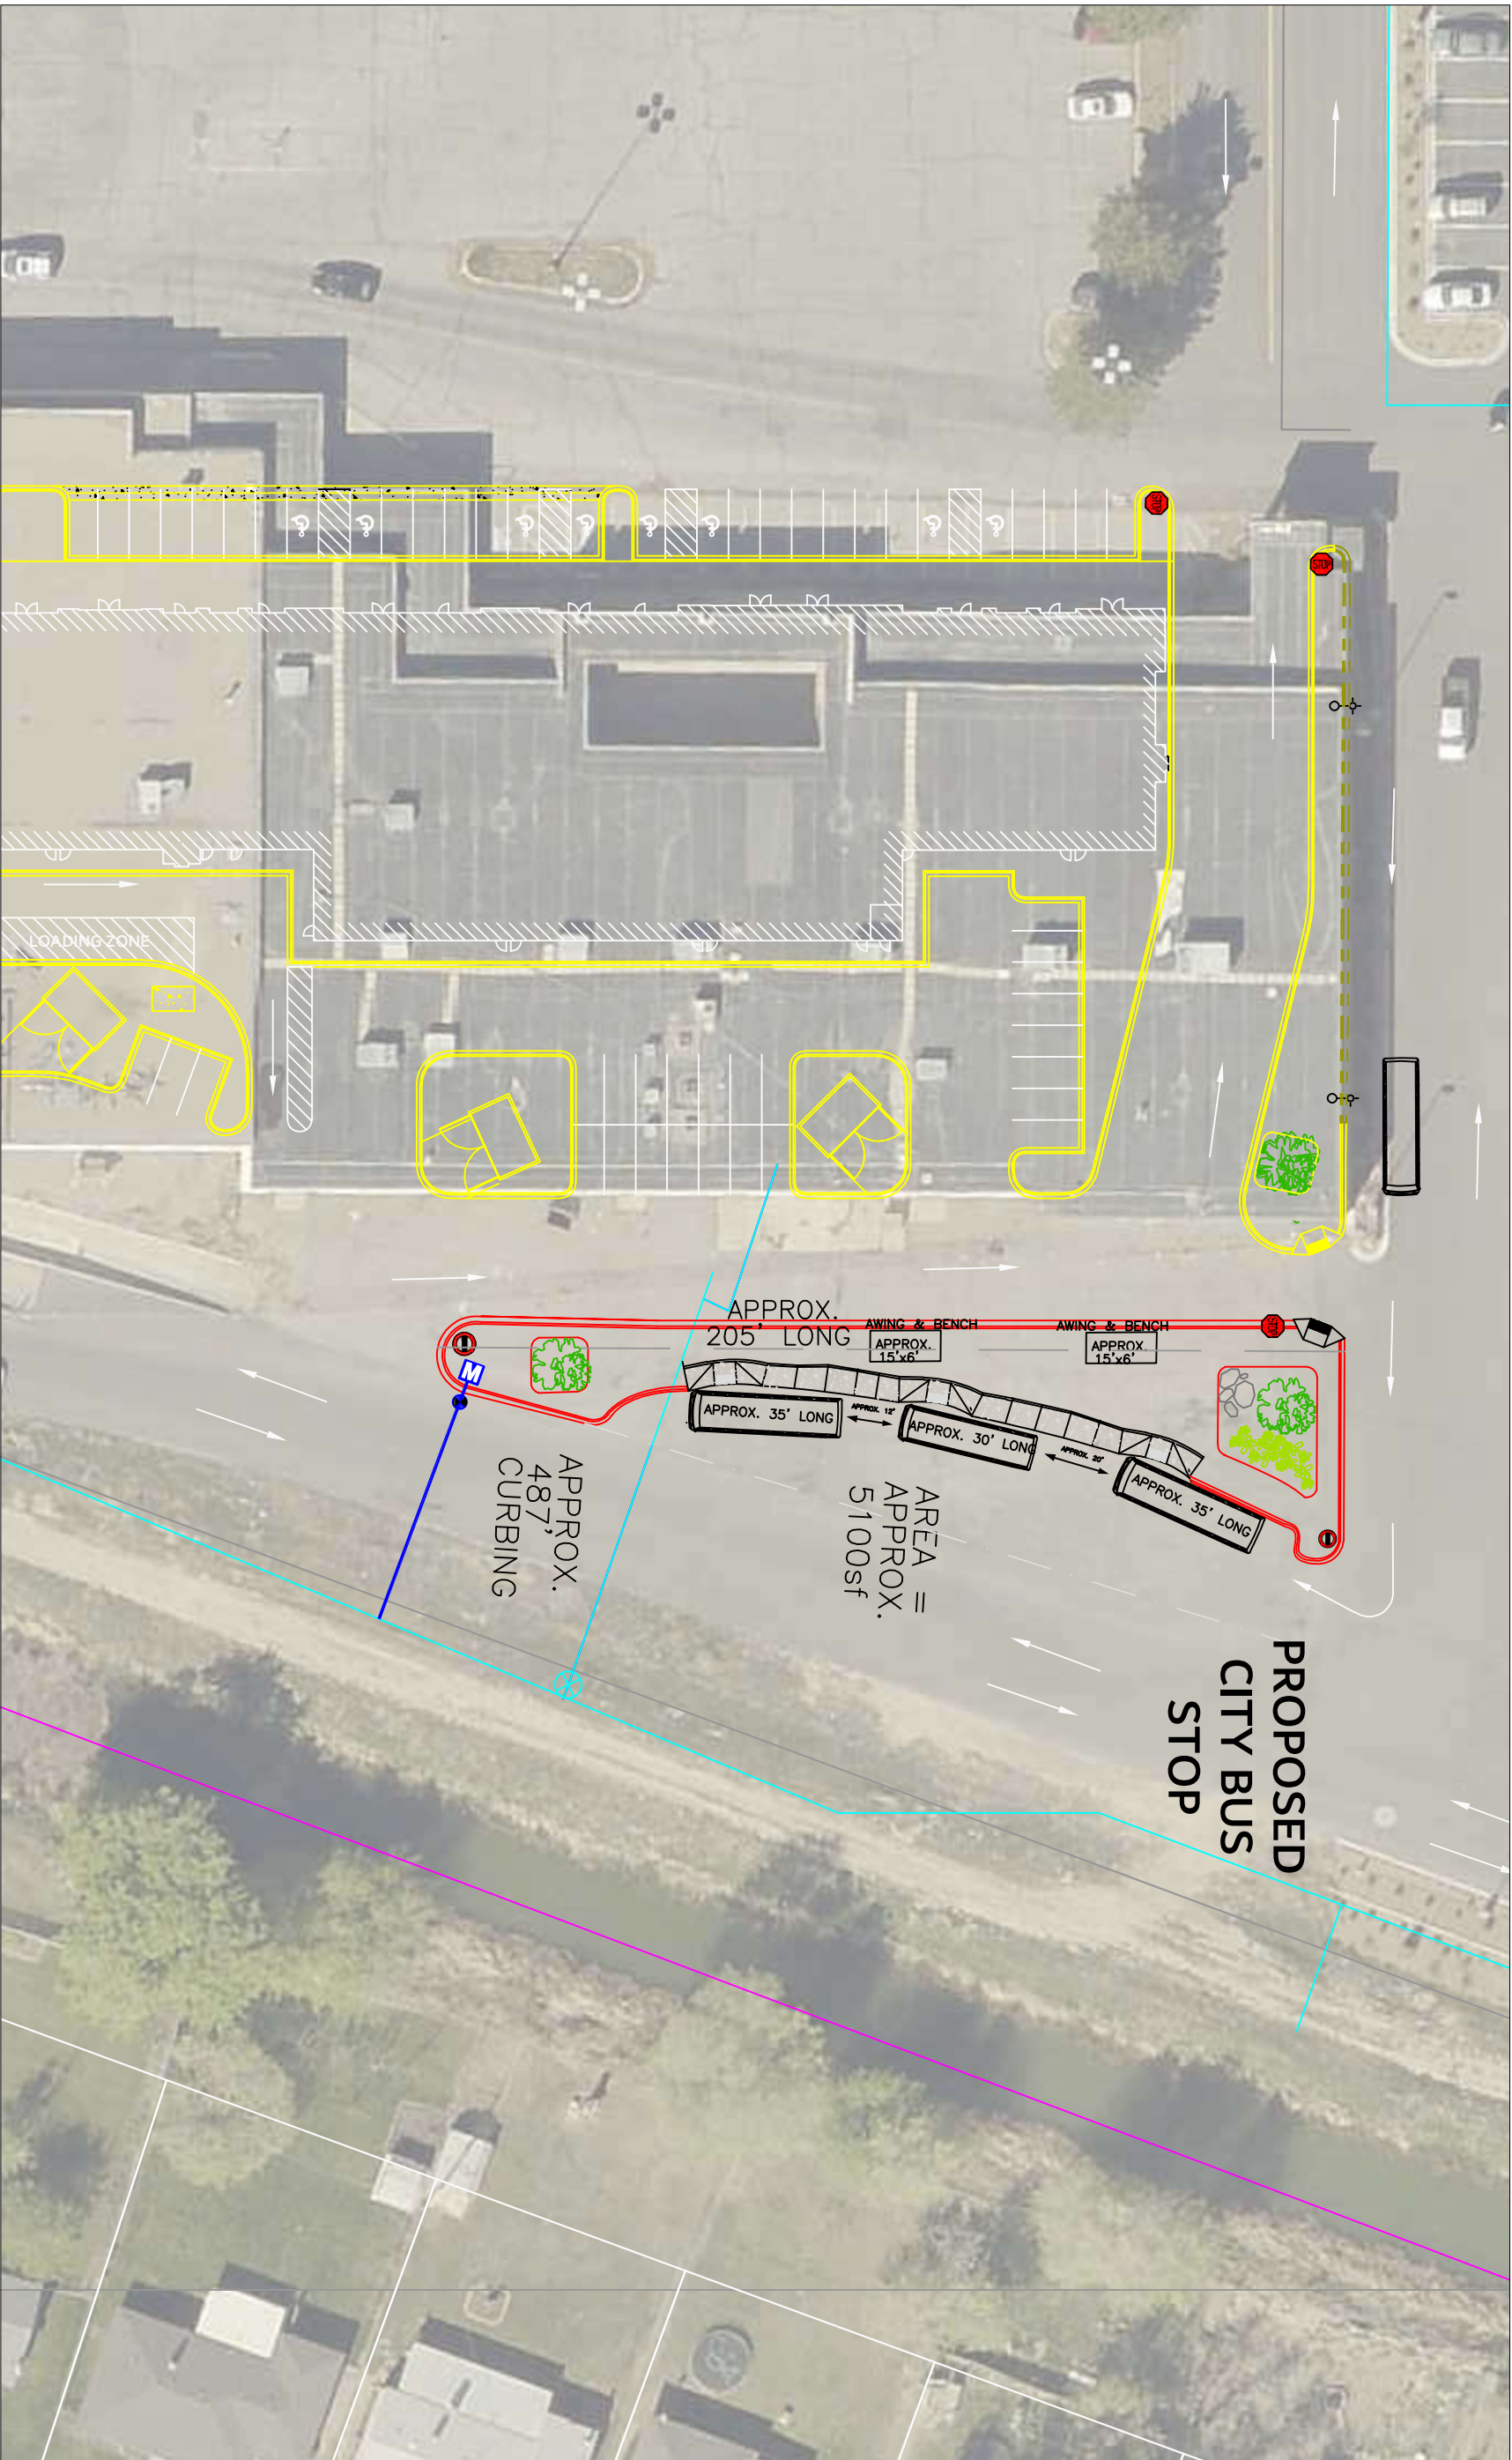


SCALES SHOWN/ARE FOR
11X17" PRINTS ONLY

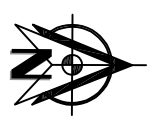

CITY OF

POCATELLO

OFFICE OF THE ENGINEERING DEPARTMENT
911 N 7TH AVE • POCATELLO, ID 83201 • 208.234.6225

PROPOSED PLANS

ALAMEDA BUS TRANSFER

DRAWN:
B. WERRE
DATE:
9/16/2025